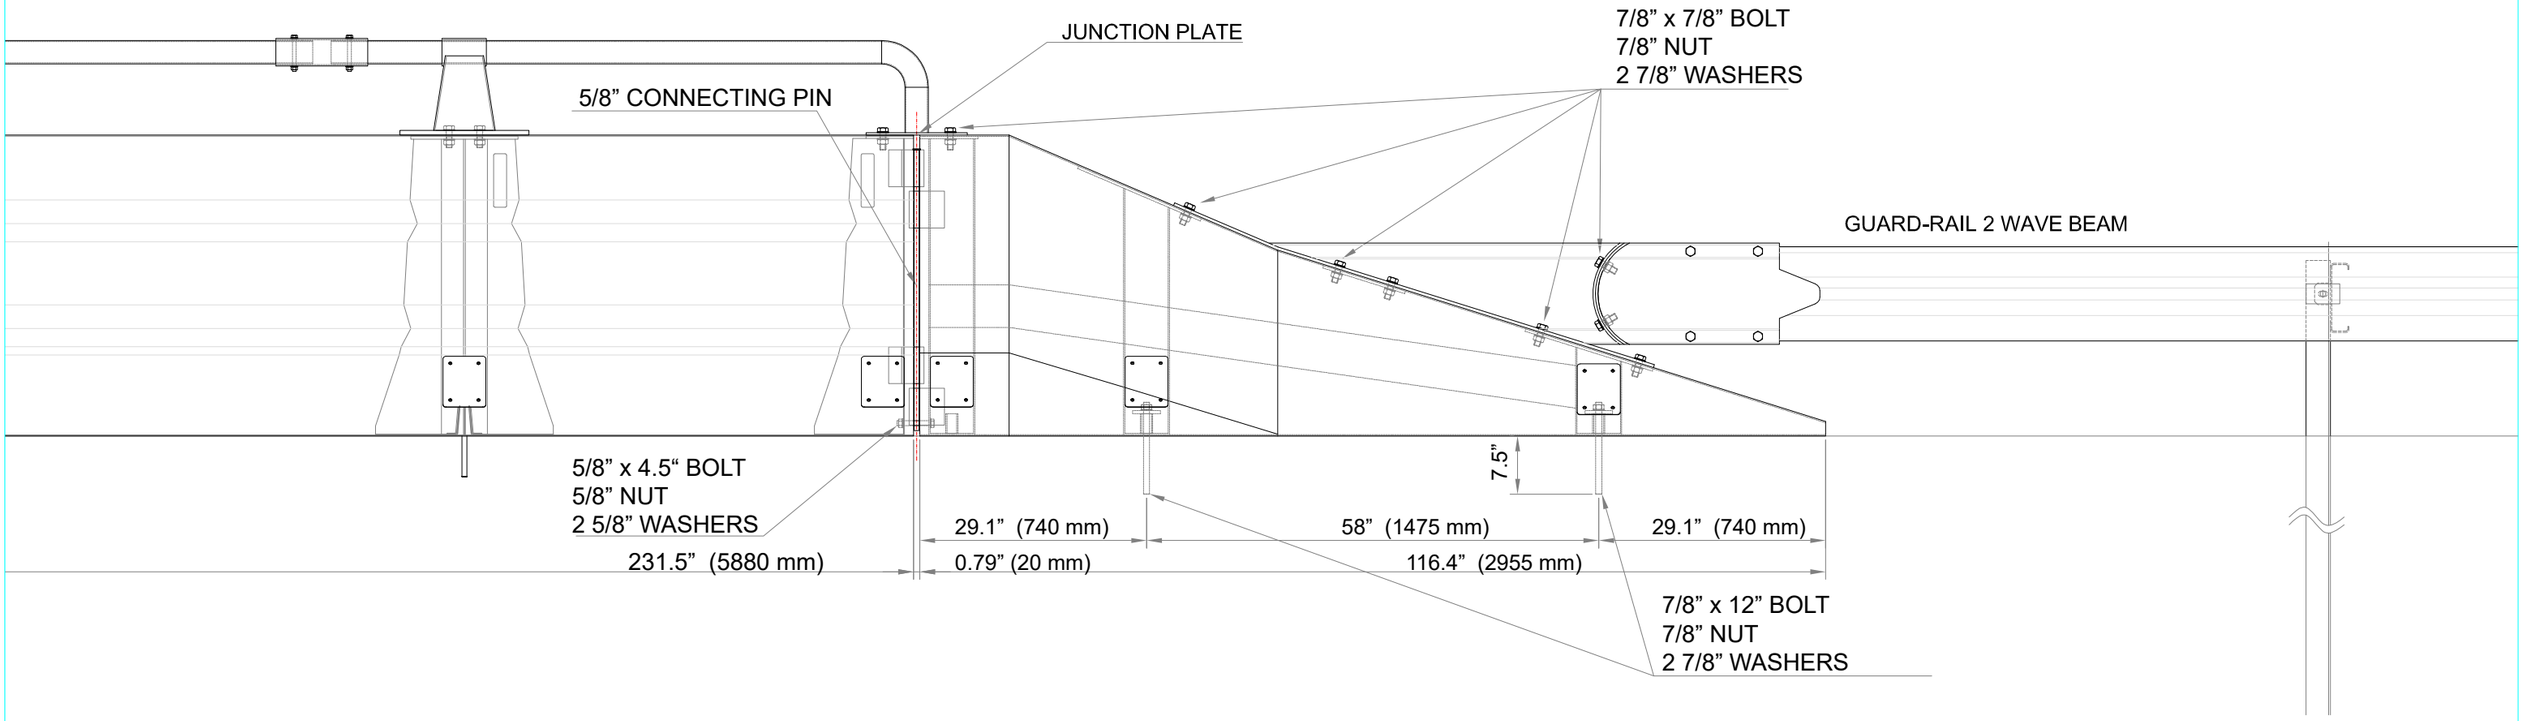

MDS BARRIERS
MDS BARRIERS
610 N. Mountain Rd
Newington CT, 06111

Tel: 860.289.8033
www.MDSBARRIERS.com

SUBJECT:

MDS TL4
H2-04 7D N
TRANSITION TO GUARD-RAIL 3 WAVE BEAM

1:20

DRAWING:	DATE:	REV:	SHEET SIZE:
H2T-PA-02W-IN	05.17.2017	00	A3

PROPERTY RESERVED - THIS DRAWING IS COPYRIGHT AND MAY NOT BE REPRODUCED IN ANY FORM WITHOUT PRIOR WRITTEN CONSENT OF MDS BARRIERS