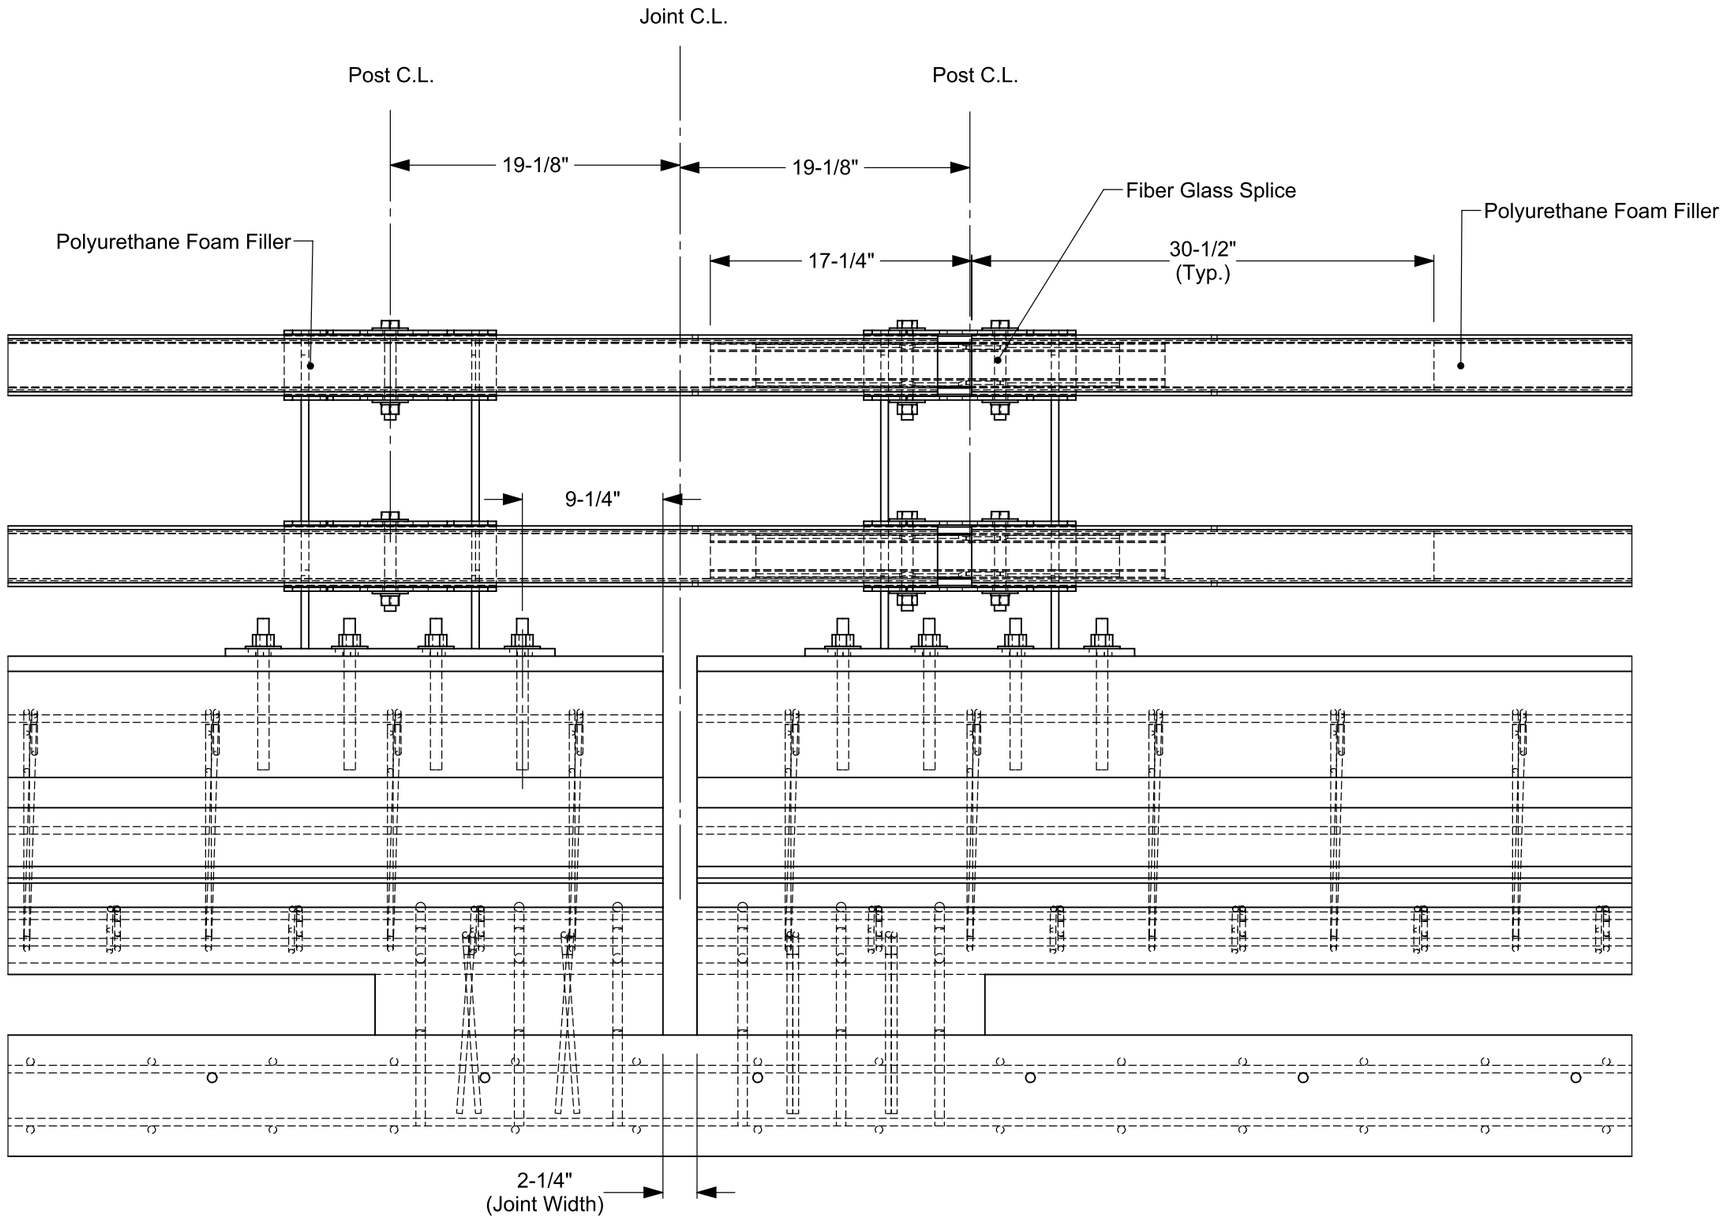

DETAILS AT TYPICAL JOINT IN PARAPET

PLEASE NOTE THAT THE INFORMATION CONTAINED ON THIS DRAWING IS PROPRIETARY AND IS NOT TO BE REPRODUCED WITHOUT THE EXPRESSED WRITTEN CONSENT OF MDS BARRIERS.
© MDS BARRIERS

NOTES:

FABRICATION TOLERANCES (U.N.O.)

	MOLDED GRATING	PULTRUDED GRATING	STRUCTURAL SHAPES
LENGTH	+1/8,-5/16	±1/8	±1/8
WIDTH	+1/8,-5/16	±1/8	±1/8
HOLE LOC.	±1/16	±1/16	±1/16
CIRC. CUTS	±3/16	±3/16	N/A
NOTCHES	±1/8	±1/8	N/A
SQUARE OF CUT	1°	1°	2°
ANGULARITY	±2	±2	±2

DO NOT STACK TOLERANCES

REV	DATE	BY	DESCRIPTION	CHK	ENG	APPR	CLIENT
			ISSUED FOR APPROVAL				

MDS BARRIERS
43 FRANKLIN ST
EAT HARTFORD CT 06108
TEL: 860-289-8033
WWW.MDSBARRIERS.COM

	NAME	DATE
DESIGNED BY:		
DRAWN BY:	TDS	2017-11-08
CHECKED BY:		
APPROVED BY:		
	SCALE:	NTS

COMPANY NAME

TITLE: LIFERAIL TYPICAL JOINT IN PARAPET

PROJECT NO. XXX | DRAWING NO. MDS-LR-1002 | REV. A