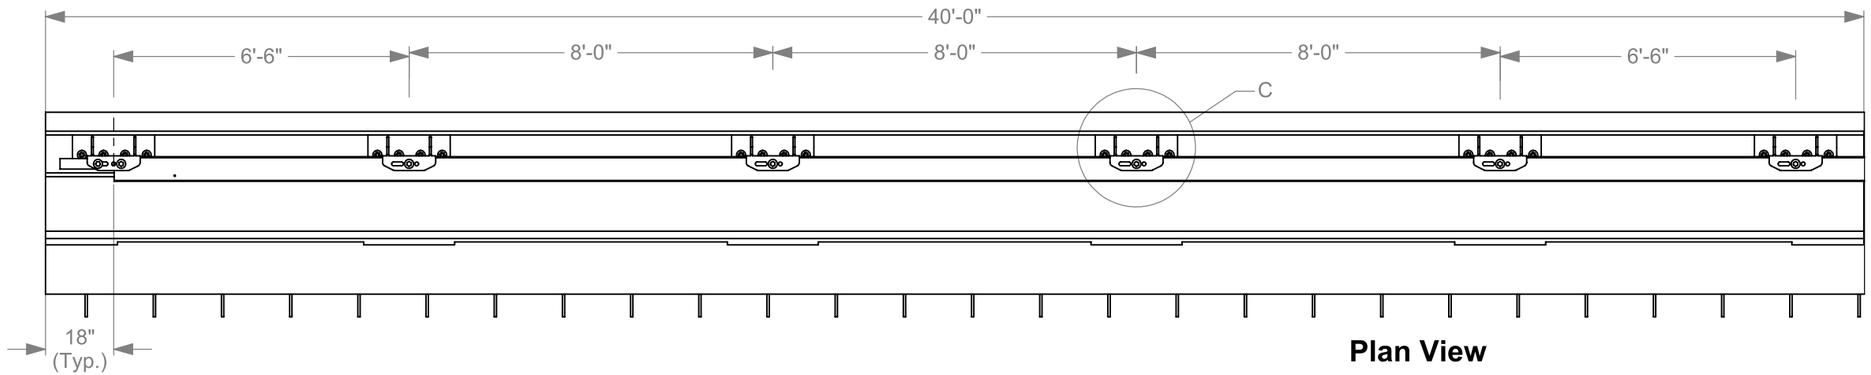

Plan View

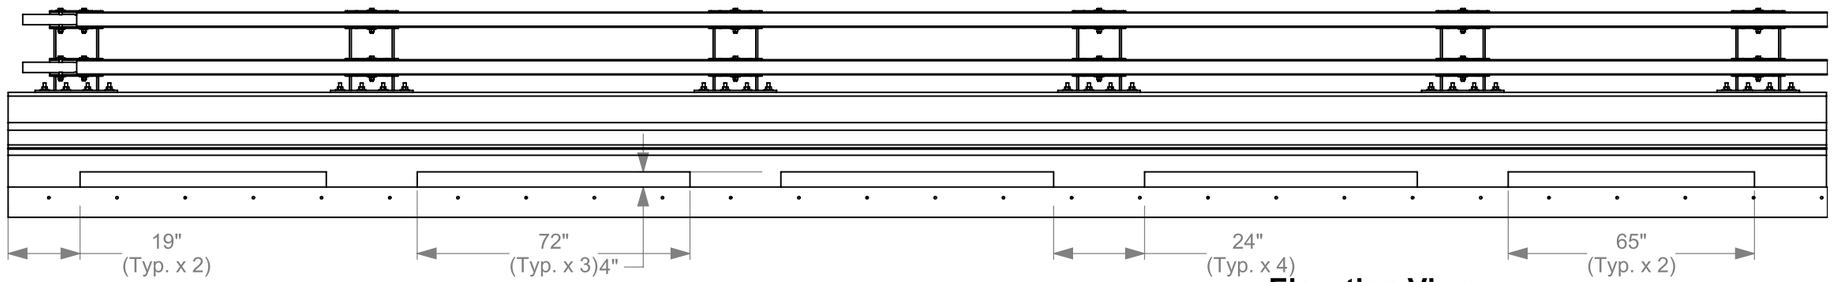

Elevation View

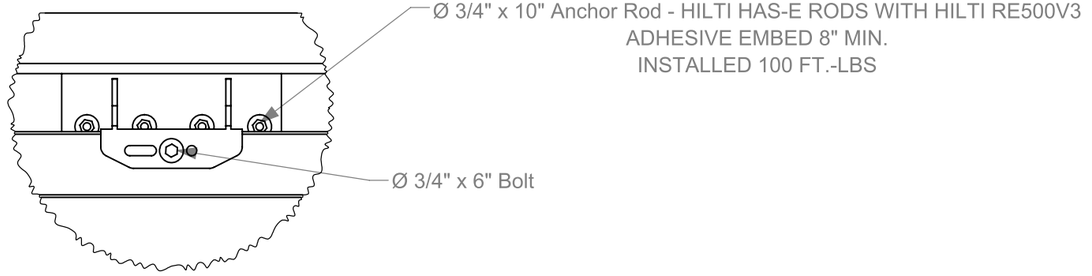

Detail C

Scale 1 : 15

PLEASE NOTE THAT THE INFORMATION CONTAINED ON THIS DRAWING IS PROPRIETARY AND IS NOT TO BE REPRODUCED WITHOUT THE EXPRESSED WRITTEN CONSENT OF MDS BARRIERS.
© MDS BARRIERS

NOTES:

FABRICATION TOLERANCES (U.N.O.)

	MOLDED GRATING	PULTRUDED GRATING	STRUCTURAL SHAPES
LENGTH	+1/8,-5/16	±1/8	±1/8
WIDTH	+1/8,-5/16	±1/8	±1/8
HOLE LOC.	±1/16	±1/16	±1/16
CIRC. CUTS	±3/16	±3/16	N/A
NOTCHES	±1/8	±1/8	N/A
SQUARE OF CUT	1°	1°	2°
ANGULARITY	±2	±2	±2

DO NOT STACK TOLERANCES

REV	DATE	BY	DESCRIPTION	CHK	ENG	APPR	CLIENT
			ISSUED FOR APPROVAL				

MDS BARRIERS
43 FRANKLIN ST
EAT HARTFORD CT 06108
TEL: 860-289-8033
WWW.MDSBARRIERS.COM

	NAME	DATE
DESIGNED BY:		
DRAWN BY:	TDS	2017-11-08
CHECKED BY:		
APPROVED BY:		
SCALE:	NTS	

COMPANY NAME

TITLE: LIFERAIL ELEVATION VIEW

PROJECT NO. XXX | DRAWING NO. MDS-LD-1003 | REV. A